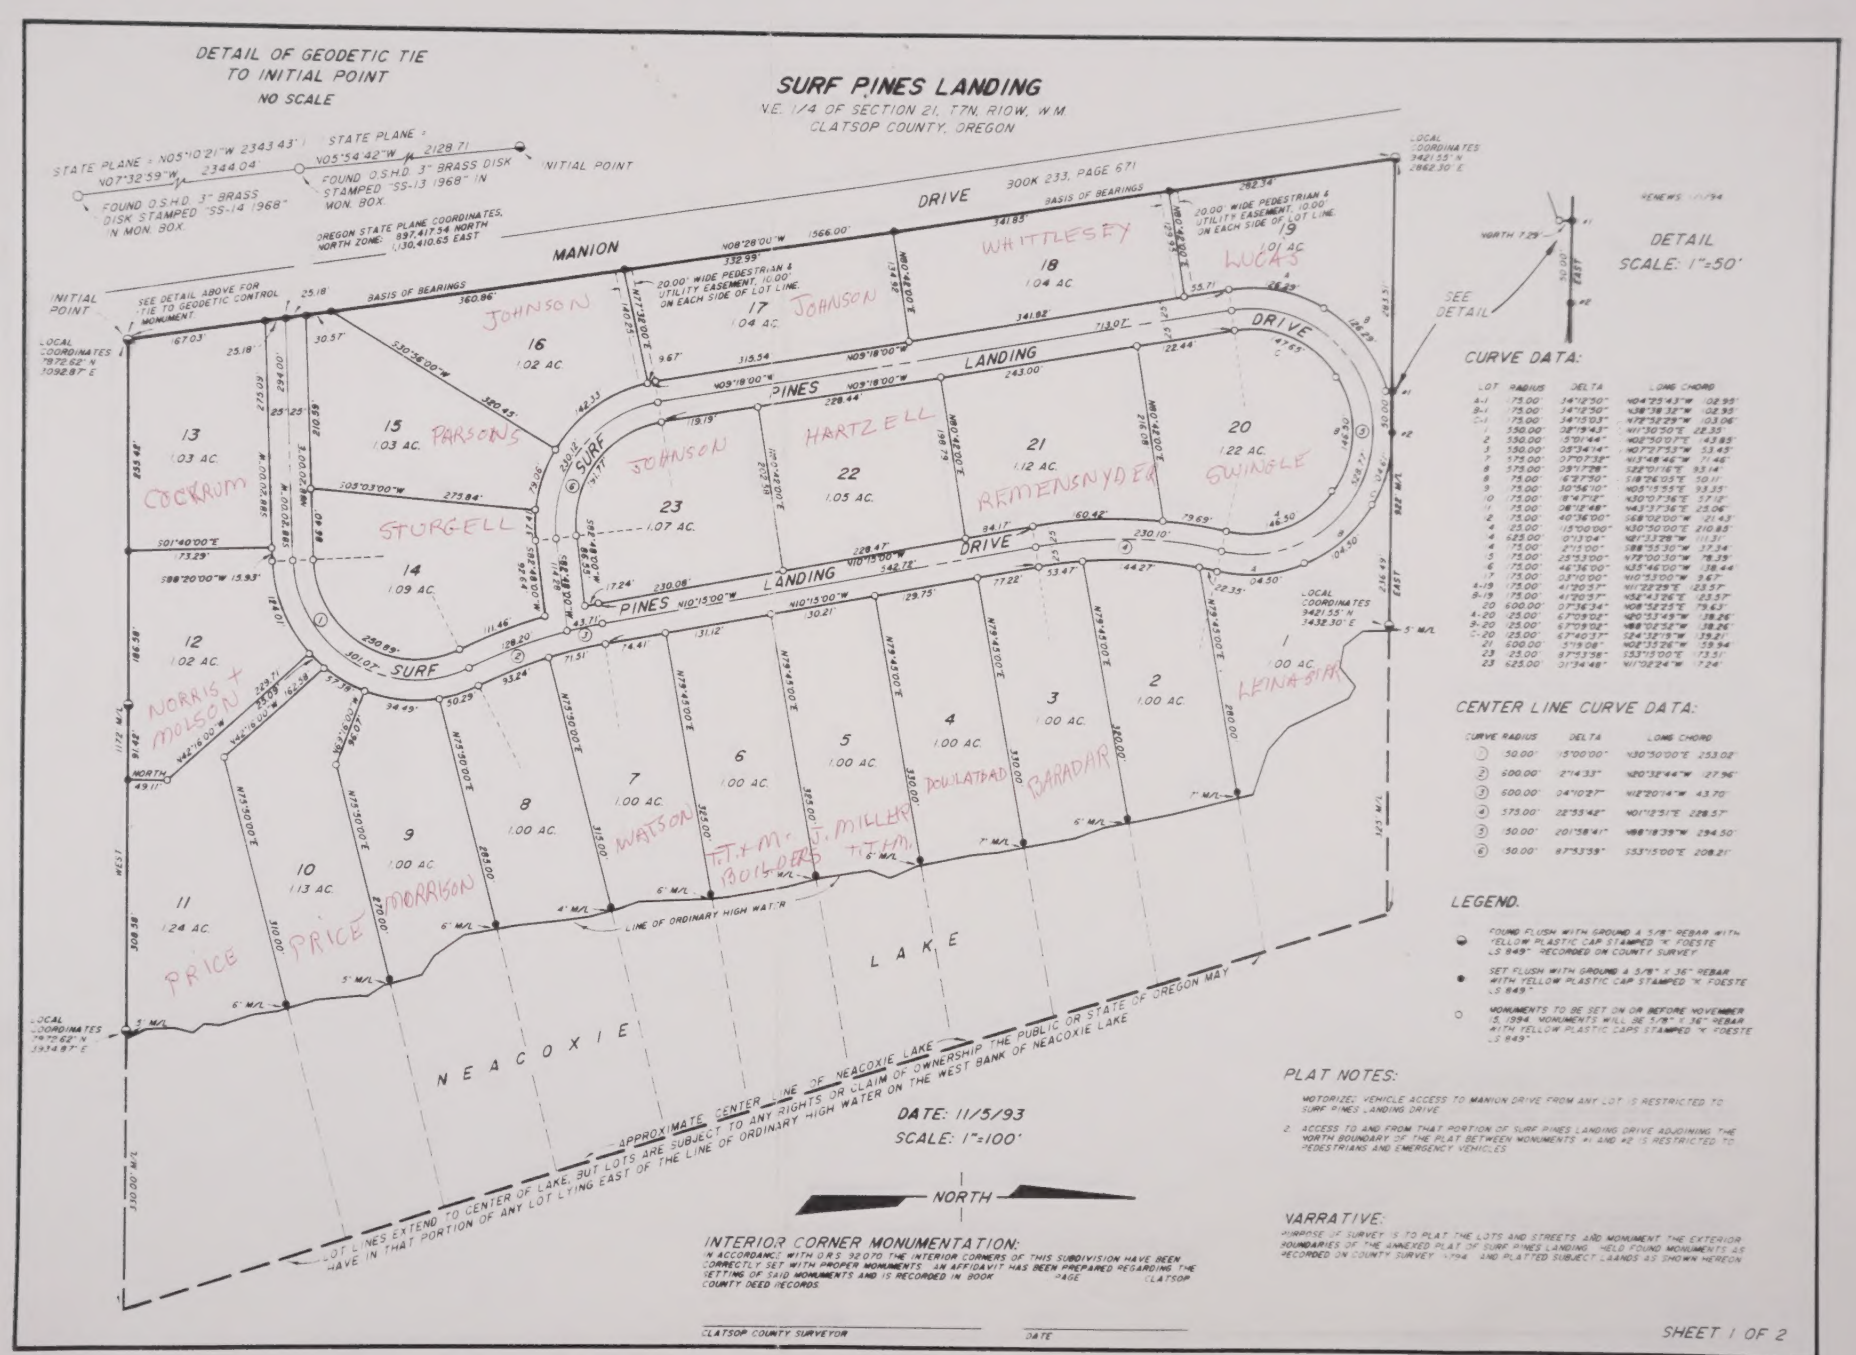
DETAIL OF GEODETIC TIE TO INITIAL POINT
NO SCALE
STATE PLANE = N05°10'21"W 2343.43'
N07°32'59"W 2344.04'
FOUND O.S.H.D. 3" BRASS DISK STAMPED "SS-14 1968" IN MON. BOX.
STATE PLANE = N05°54'42"W 2128.71'
FOUND O.S.H.D. 3" BRASS DISK STAMPED "SS-13 1968" IN MON. BOX.
INITIAL POINT
OREGON STATE PLANE COORDINATES, NORTH ZONE: 897,417.54 NORTH 1,130,410.65 EAST
SURF PINES LANDING
V.E. 1/4 OF SECTION 21, T7N, R10W, W.M.
CLATSOP COUNTY, OREGON
BOOK 233, PAGE 671
MANION DRIVE
SURF PINES LANDING DRIVE
BASIS OF BEARINGS
INITIAL POINT
SEE DETAIL ABOVE FOR TIE TO GEODETIC CONTROL MONUMENT
LOCAL COORDINATES 1972.62' N 1092.87' E
LOCAL COORDINATES 3421.55' N 2862.30' E
LOCAL COORDINATES 3421.55' N 3438.30' E
LOCAL COORDINATES 78.70.62' N 3934.87' E
JOHNSON
PARSONS
STURGELL
COCKRUM
NORRIS + MOLSON
PRICE
MORRISON
WATSON
T.T.M. BUILDERS
T.T.M. J. MILLER
DOULATRAM
BARADAR
KENASTON
SWINGLE
REMENSNYDER
HARTZELL
WHITTLESEY
LUCAS
LAKE
NEACOXIE
LINE OF ORDINARY HIGH WATER
APPROXIMATE CENTER LINE OF NEACOXIE LAKE
LOT LINES EXTEND TO CENTER OF LAKE, BUT LOTS ARE SUBJECT TO ANY RIGHTS OR CLAIM OF OWNERSHIP THE PUBLIC OR STATE OF OREGON MAY HAVE IN THAT PORTION OF ANY LOT LYING EAST OF THE LINE OF ORDINARY HIGH WATER ON THE WEST BANK OF NEACOXIE LAKE
DATE: 11/5/93
SCALE: 1"=100'
NORTH
DETAIL SCALE: 1"=50'
CURVE DATA:
CENTER LINE CURVE DATA:
LEGEND.
PLAT NOTES:
1. MOTORIZED VEHICLE ACCESS TO MANION DRIVE FROM ANY LOT IS RESTRICTED TO SURF PINES LANDING DRIVE.
2. ACCESS TO AND FROM THAT PORTION OF SURF PINES LANDING DRIVE ADJOINING THE NORTH BOUNDARY OF THE PLAT BETWEEN MONUMENTS #1 AND #2 IS RESTRICTED TO PEDESTRIANS AND EMERGENCY VEHICLES.
NARRATIVE:
INTERIOR CORNER MONUMENTATION:
CLATSOP COUNTY SURVEYOR
DATE
SHEET 1 OF 2

SURF PINES LANDING

N.E. 1/4 OF SECTION 21, T7N, R10W, W.M.
CLATSOP COUNTY, OREGON

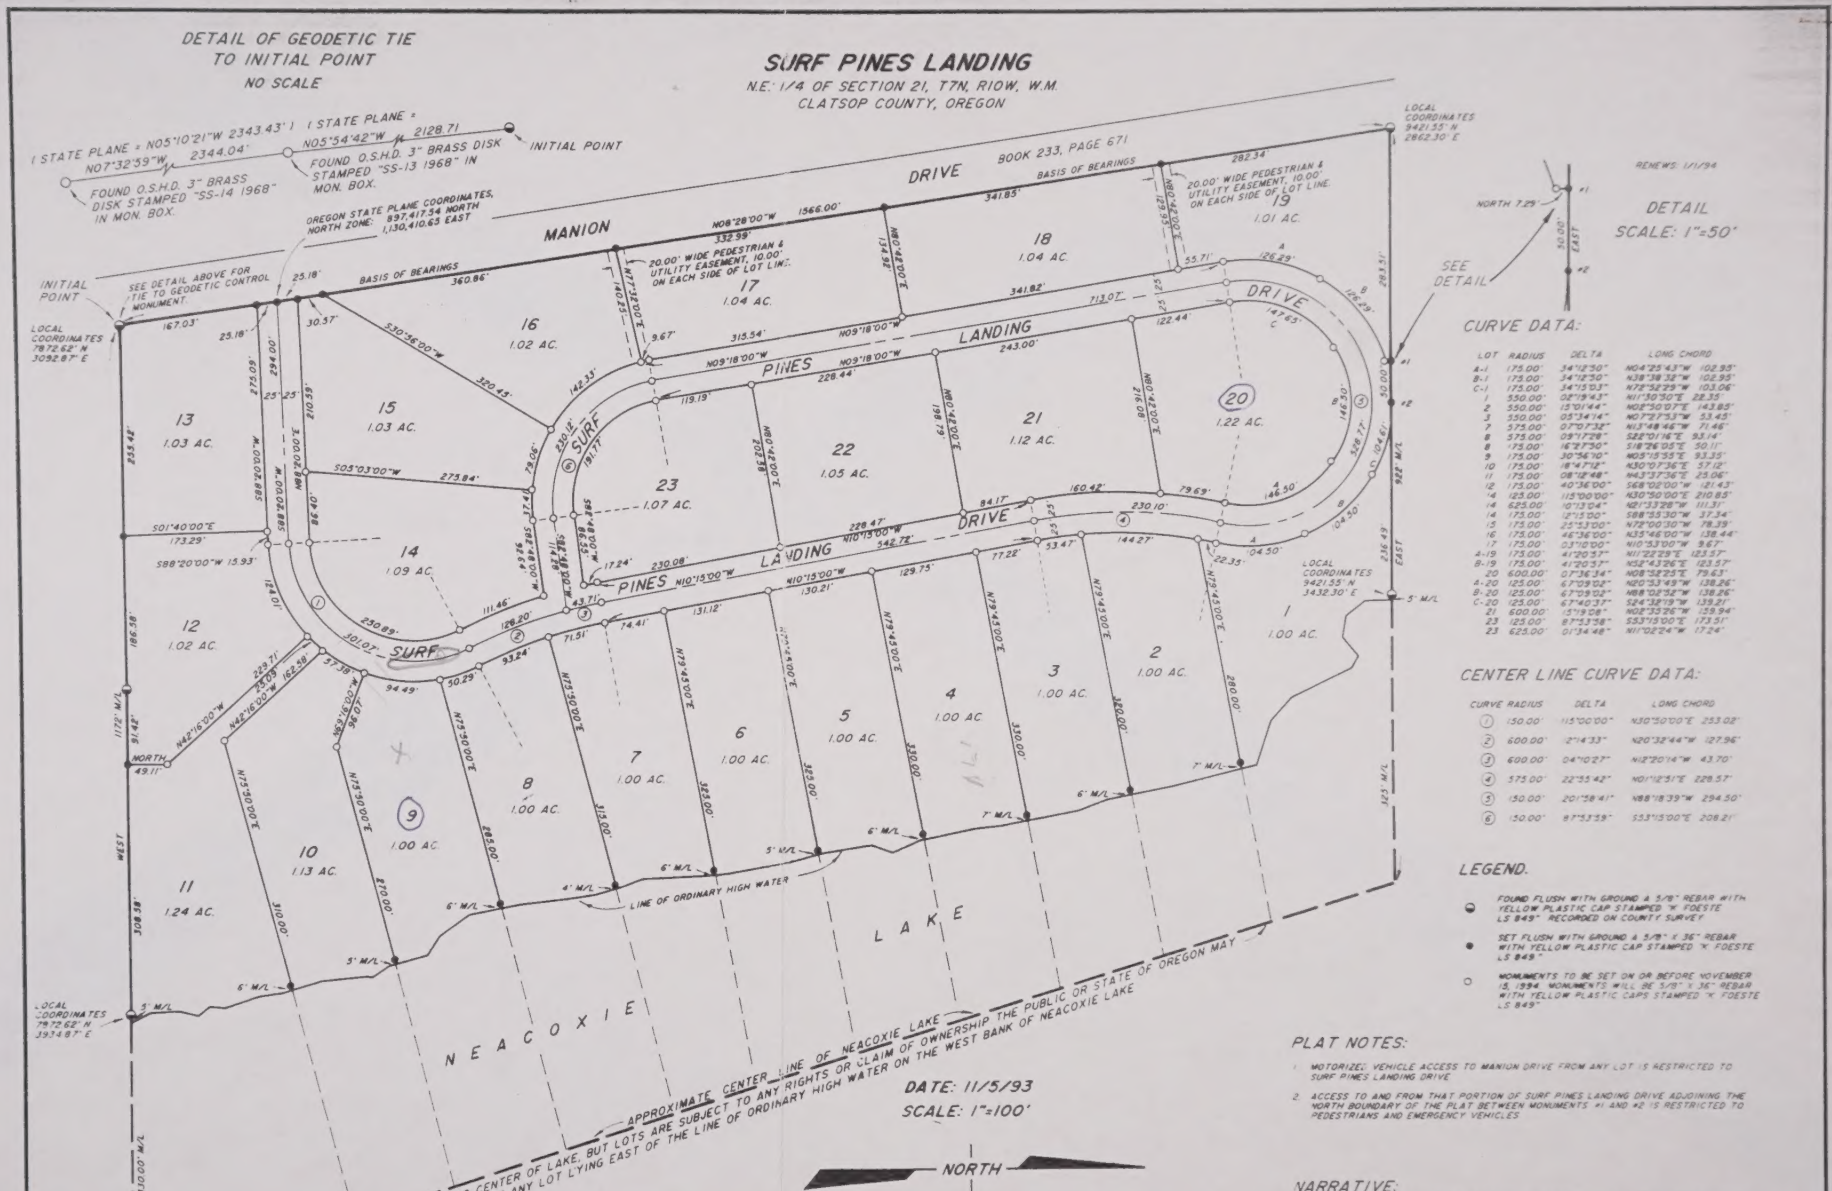
DETAIL OF GEODETIC TIE TO INITIAL POINT
NO SCALE
(STATE PLANE = N05°10'21"W 2343.43')
N07°32'39"W 2344.04'
FOUND O.S.H.D. 3" BRASS DISK STAMPED "SS-14 1968" IN MON. BOX.
(STATE PLANE = N05°54'42"W 2128.71)
FOUND O.S.H.D. 3" BRASS DISK STAMPED "SS-13 1968" IN MON. BOX.
INITIAL POINT
OREGON STATE PLANE COORDINATES, NORTH ZONE: 837,417.54 NORTH 1,130,410.63 EAST
SEE DETAIL ABOVE FOR TIE TO GEODETIC CONTROL MONUMENT
INITIAL POINT
LOCAL COORDINATES 7972.62' N 3092.87' E
MANION DRIVE
BOOK 233, PAGE 671
BASIS OF BEARINGS
N08°28'00"W 1566.00'
341.85'
282.34'
20.00' WIDE PEDESTRIAN & UTILITY EASEMENT, 10.00' ON EACH SIDE OF LOT LINE.
LOCAL COORDINATES 9421.55' N 2862.30' E
RENEWS: 1/1/94
DETAIL SCALE: 1"=50'
NORTH 7.29'
50.00'
EAST
SEE DETAIL
SURF PINES LANDING DRIVE
N09°18'00"W 315.54'
713.07'
N09°18'00"W 228.44'
243.00'
122.44'
N09°18'00"W 119.19'
N10°15'00"W 342.72'
N10°15'00"W 230.08'
N10°15'00"W 130.21'
129.75'
77.22'
53.47'
144.27'
22.35'
LOCAL COORDINATES 9421.55' N 3432.30' E
5' M/L
NORTH 49.11'
WEST 308.58'
EAST 316.49'
SOUTH 325' M/L
LOCAL COORDINATES 7972.62' N 3934.87' E
LOT 1 1.00 AC.
LOT 2 1.00 AC.
LOT 3 1.00 AC.
LOT 4 1.00 AC.
LOT 5 1.00 AC.
LOT 6 1.00 AC.
LOT 7 1.00 AC.
LOT 8 1.00 AC.
LOT 9 1.00 AC.
LOT 10 1.13 AC.
LOT 11 1.24 AC.
LOT 12 1.02 AC.
LOT 13 1.03 AC.
LOT 14 1.09 AC.
LOT 15 1.03 AC.
LOT 16 1.02 AC.
LOT 17 1.04 AC.
LOT 18 1.04 AC.
LOT 19 1.01 AC.
LOT 20 1.22 AC.
LOT 21 1.12 AC.
LOT 22 1.05 AC.
LOT 23 1.07 AC.
SURF PINES LANDING DRIVE
N42°16'00"W 223.71'
N42°16'00"W 162.38'
N42°16'00"W 91.42'
N36°36'00"W 36.07'
N73°00'00"E 94.49'
N73°00'00"E 93.24'
N73°00'00"E 74.41'
N73°00'00"E 71.51'
N73°00'00"E 131.12'
N73°00'00"E 330.00'
N73°00'00"E 330.00'
N73°00'00"E 330.00'
N73°00'00"E 280.00'
N73°00'00"E 310.00'
N73°00'00"E 285.00'
N73°00'00"E 330.00'
N73°00'00"E 330.00'
N73°00'00"E 330